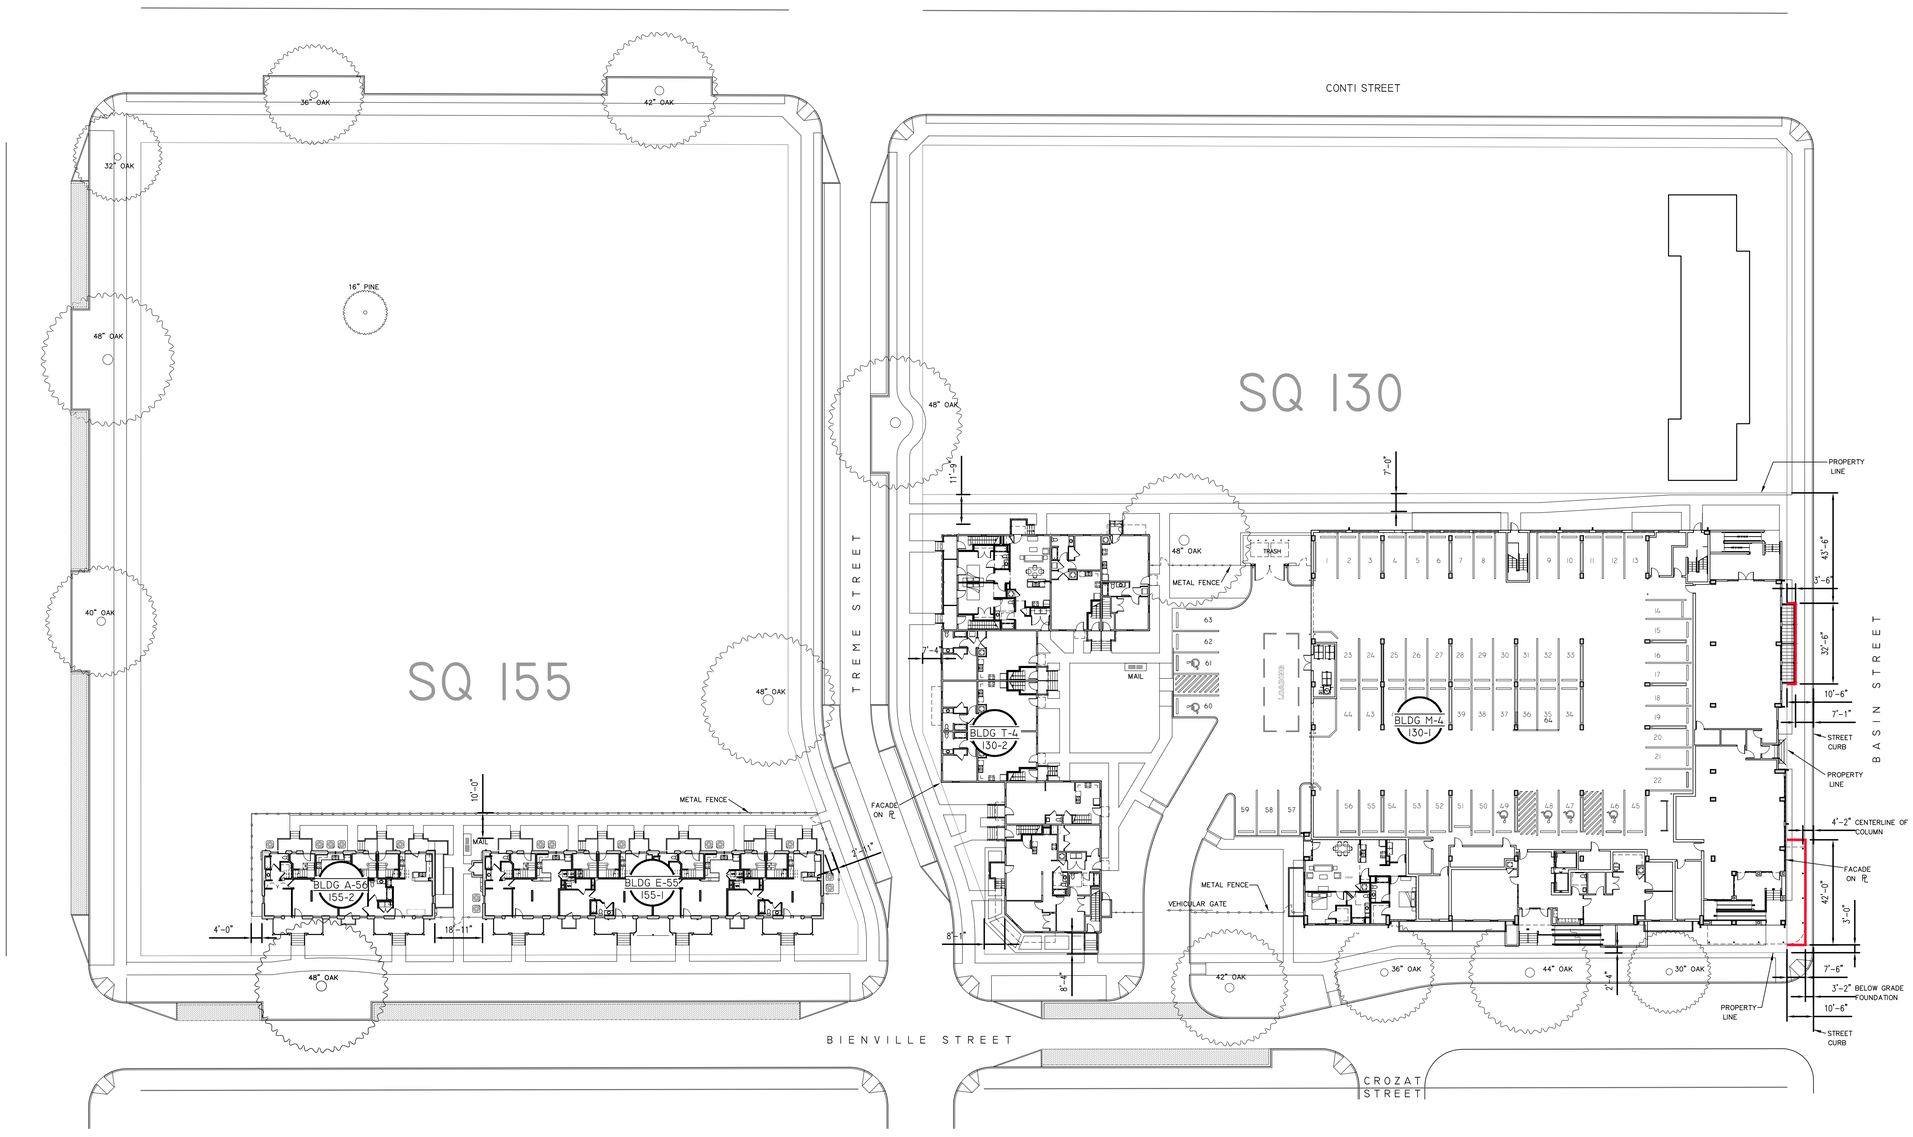

A1 / A101 SITE PLAN
SCALE: 1" = 30'-0"

0 15' 30' 60'

HCI architecture

IBERVILLE ONSITE PHASE III
NEW ORLEANS, LOUISIANA

PLOT DATE 11-6-2014
PROJECT NO. 4229
DRAWING FILE -

A101 SITE PLAN

PERMIT SET

© COPYRIGHT 2011 HCI ARCHITECTURE INCORPORATED, A PROFESSIONAL CORPORATION