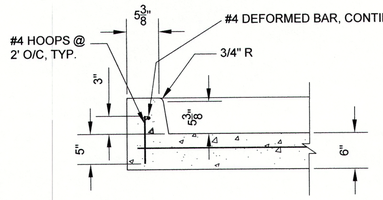

DOWELED BARRIER CURB

SCALE: 1" = 1'-0"

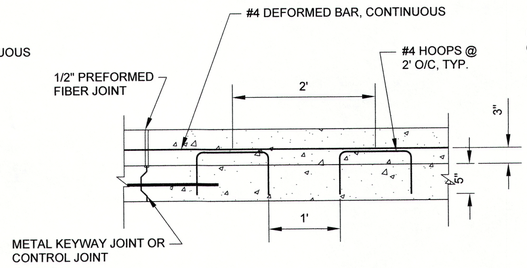

VERTICAL CURB - LONGITUDINAL SECTION

SCALE: 1" = 1'-0"

NOTES:

1. CONTRACTOR SHALL COMPLETE INSTALLATION OF CONCRETE CURB AS SEPARATE POUR FROM CONCRETE PAVEMENT.
2. CONTRACTOR SHALL INSTALL JOINTS IN CONCRETE CURB TO MATCH LOCATION OF ALL JOINTS IN CONCRETE PAVEMENT.

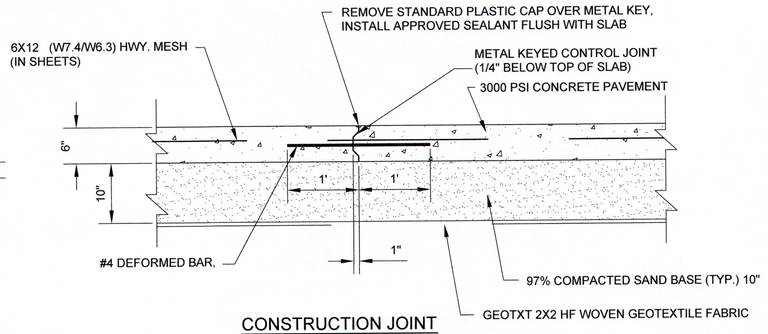

CONSTRUCTION JOINT

SCALE: 1" = 1'-0"

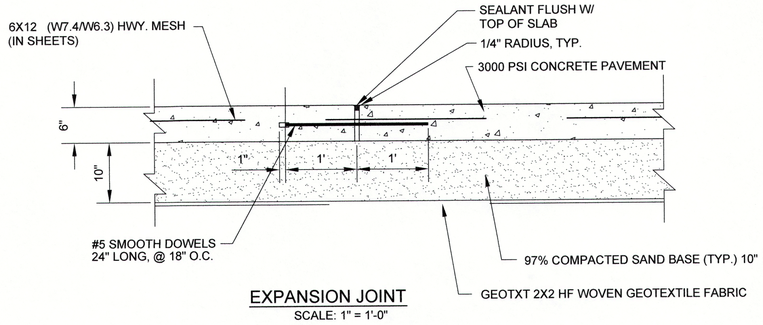

EXPANSION JOINT

SCALE: 1" = 1'-0"

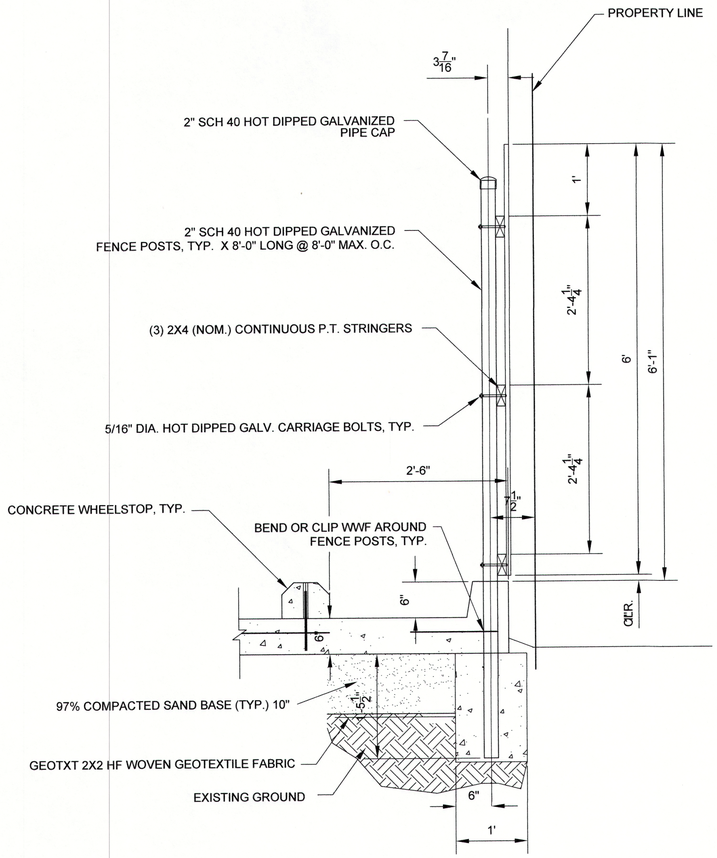

CURB SECTION AT FENCE POSTS LOCATIONS

SCALE: 1" = 1'-0"

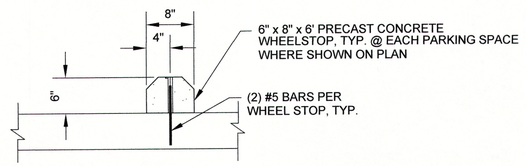

WHEELSTOP DETAIL

SCALE: 1" = 1'-0"

REV.	DATE	DESCRIPTION	BY

VOLUNTEERS OF AMERICA
GREATER NEW ORLEANS
4152 CANAL ST.

VOA PARKING LOT EXPANSION
DETAILS

STATE OF LOUISIANA
MICHAEL G. JACKSON
REG. No. 15148
REGISTERED
PROFESSIONAL ENGINEER
9/24/14

BURK-KLEINPETER, INC.
ENGINEERS, ARCHITECTS, PLANNERS, ENVIRONMENTAL SCIENTISTS
4176 CANAL STREET, NEW ORLEANS, LOUISIANA 70119-5994
(504) 486-5901 FAX (504) 488-1714

VICE PRES.	JOB NO.	DESIGNED W.B.	SCALE NOTED	SHEET NO.
REVIEWER	NO.13.056	DETAILED J.COYNE	DATE SEPT.2014	2 OF 2
PLAN IN HAND		CHECKED M.K.R.	FILE NO.	