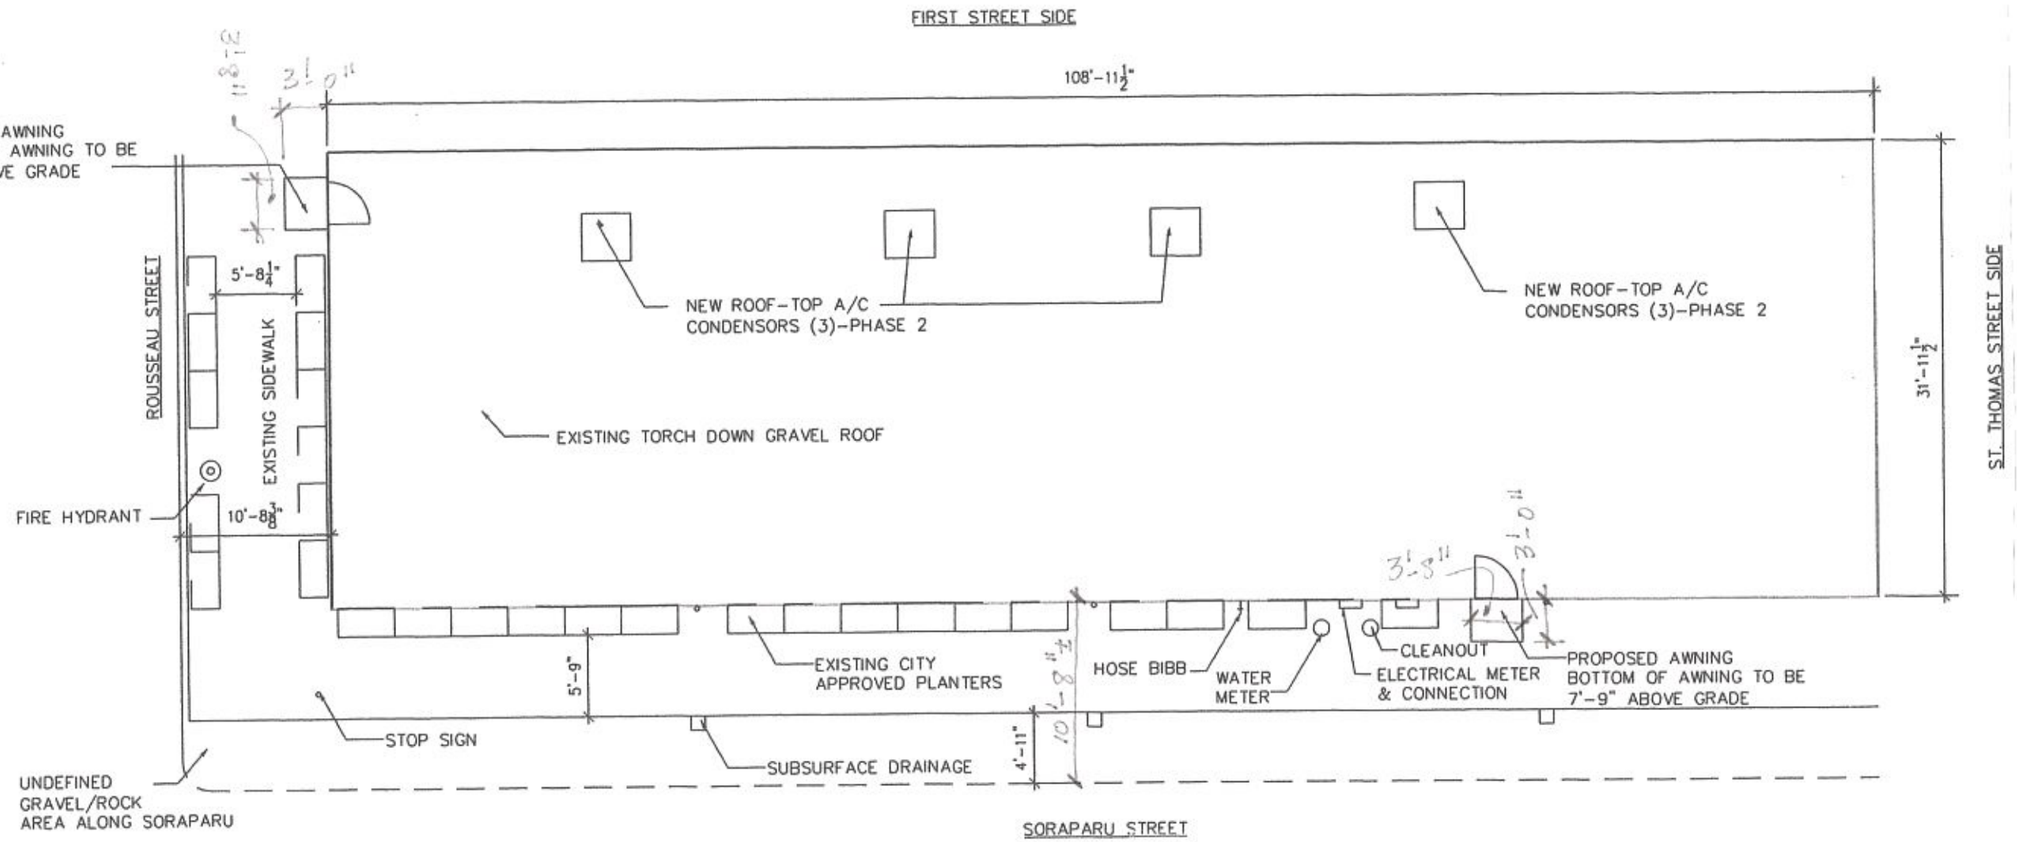

1 / A1 SITE PLAN

SCALE: 3/32"=1'-0"

0 4 8 12 16

PRAXIS

PRAXIS DESIGN, LLC
ARCHITECTURE | INTERIORS
517 SORAPARU STREET, LOFT 104
NEW ORLEANS, LA 70130

RAPHAEL ACADEMY

500 SORAPARU STREET NEW ORLEANS, LA 70130

A1

FILE NAME: AWNING
DRAWN BY: JMC
PROJECT NO:
DATE: 9/15/14