GENERAL NOTES - PLAN

A. REFERENCE CIVIL DRAWINGS FOR GRADING AND HORIZONTAL CONTROL DRAWINGS.

B. REF LANDSCAPE DRAWINGS FOR ALL SITE MATERIALS AND LAYOUT.

C. REFERENCE G-001 FOR ABBREVIATIONS, SYMBOLS AND GENERAL DIMENSIONING NOTES.

D. REF A-650 FOR ALL WALL TYPE DETAILS AND FIRE-RATED ASSEMBLIES. IF WALL TYPE IS NOT NOTED IN THE PLAN THEN THE WALL TYPE SHALL BE 3.5A • 0

E. REF G-102 FOR CODE SUMMARIES AND EXTENT OF FIRE-RATED CONSTRUCTION.

F. REF A-605 DRAWINGS FOR EXTERIOR FRAME TYPES.

G. REF A-602 DRAWINGS FOR INTERIOR FRAME TYPES.

H. REF STRUCTURAL DRAWINGS FOR DIMENSIONS AND ELEVATIONS OF STRUCTURAL SLAB AND WALL ELEMENTS.

I. REF A-501 FOR EXTERIOR WALL TYPES.

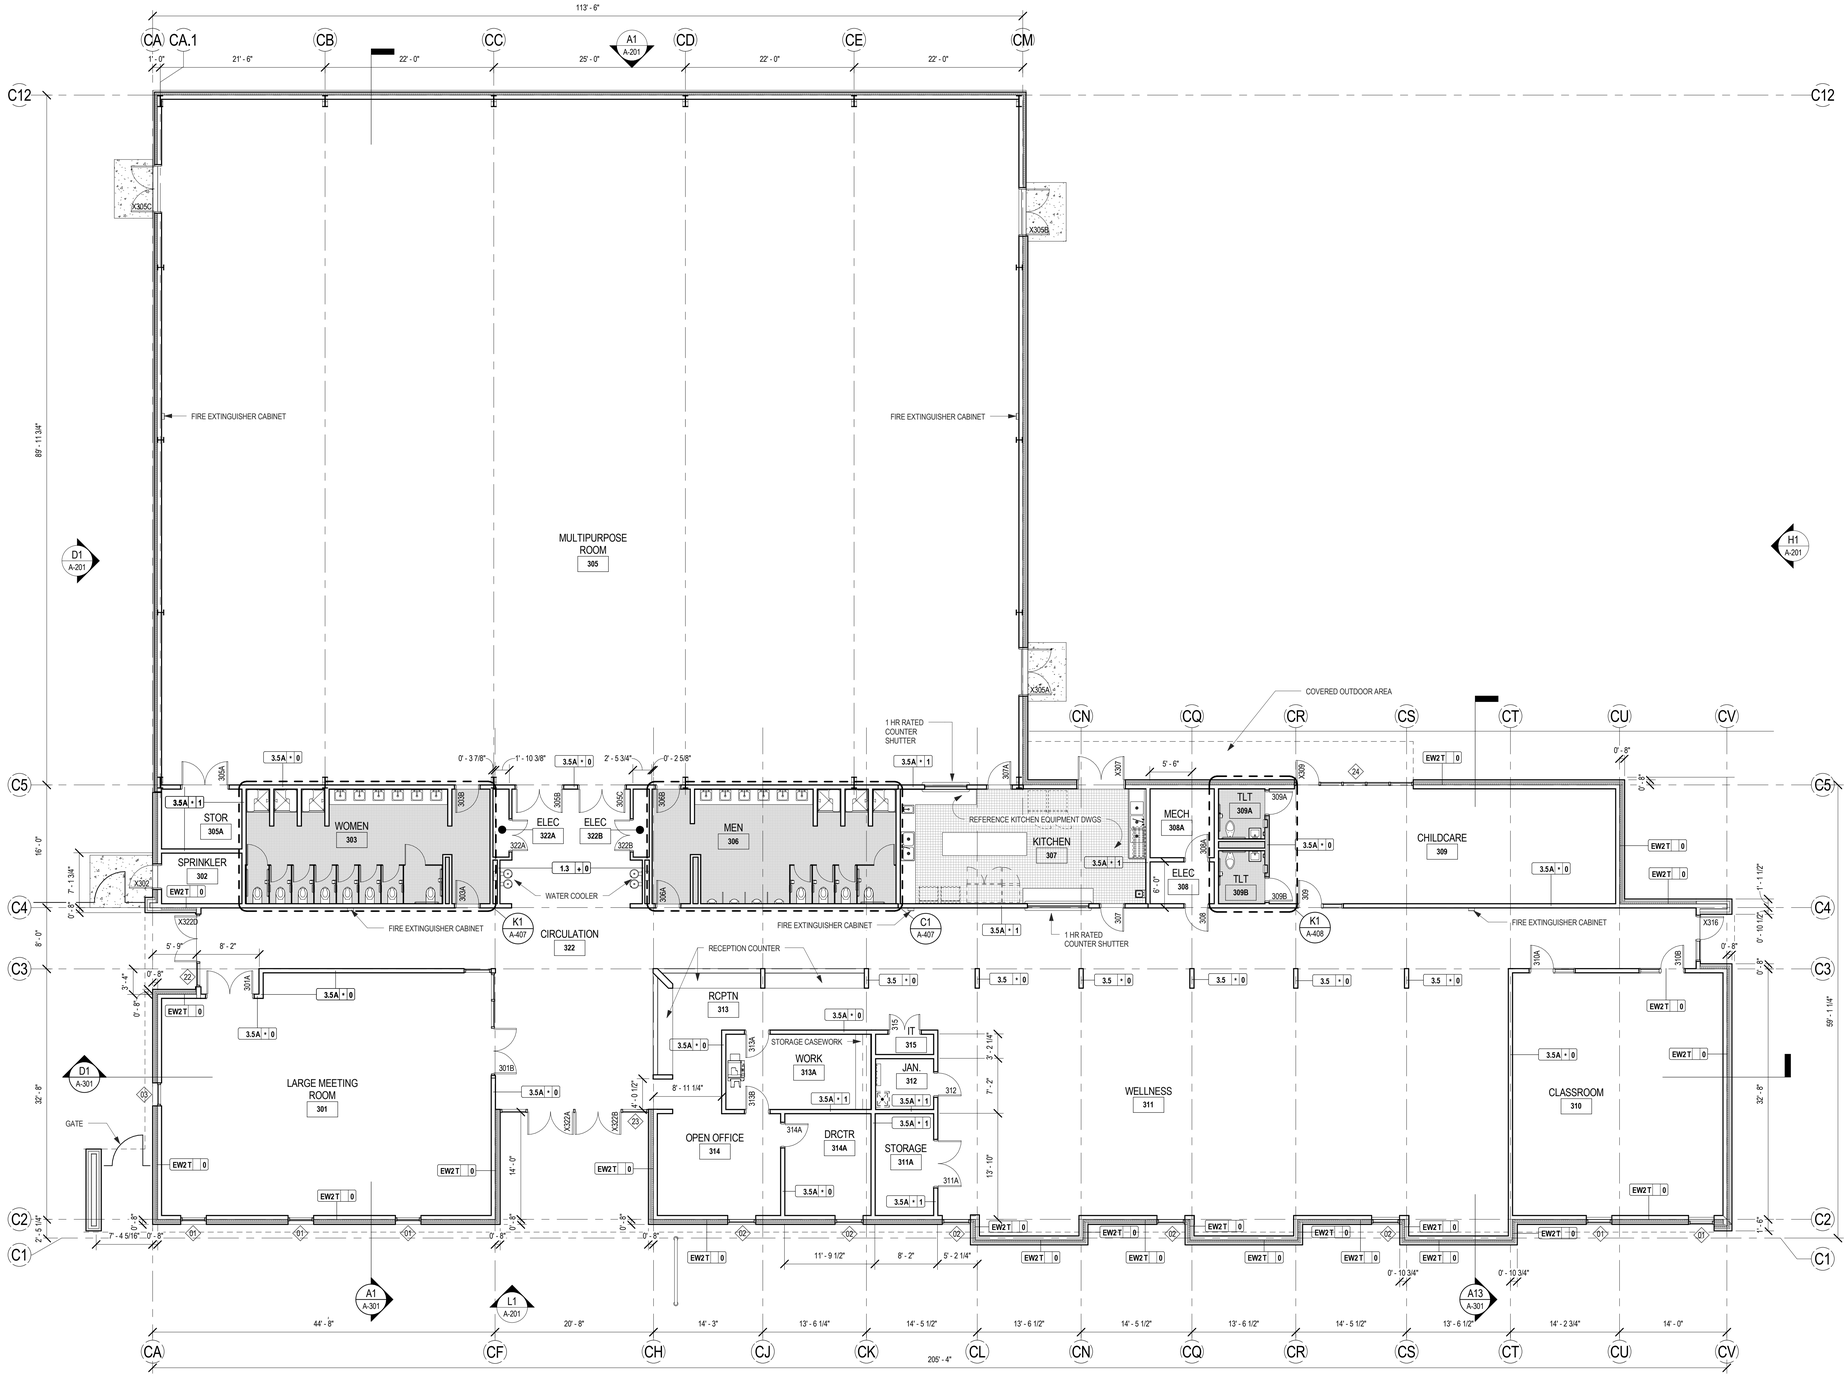

A1 / A-101N — Level 1 - Abundance of Desire
1/8" = 1'-0"

BlitchKnevel ARCHITECTS
LISTEN • DESIGN • DELIGHT
NEW ORLEANS, LOUISIANA 70130
FAX (504) 304-5128
757 ST. CHARLES AVENUE
(504) 524-4824

RONALD B. BLITCH REG. NO. 23,000 STATE OF LOUISIANA REGISTERED ARCHITECT

CONSULTANTS:

DESIRE STREET MINISTRIES WELLNESS COMMUNITY CENTER

3600 DESIRE PARKWAY, NEW ORLEANS, LA 70117

MARK	DATE	DESCRIPTION

SHEET ISSUED: 18 DEC 2014

PROJECT NO.: CN 1330

© 2014 BY: BLITCH KNEVEL ARCHITECTS, LLC.

SHEET TITLE:
LEVEL 1 - ABUNDANCE OF DESIRE

SHEET NUMBER:
A-101N