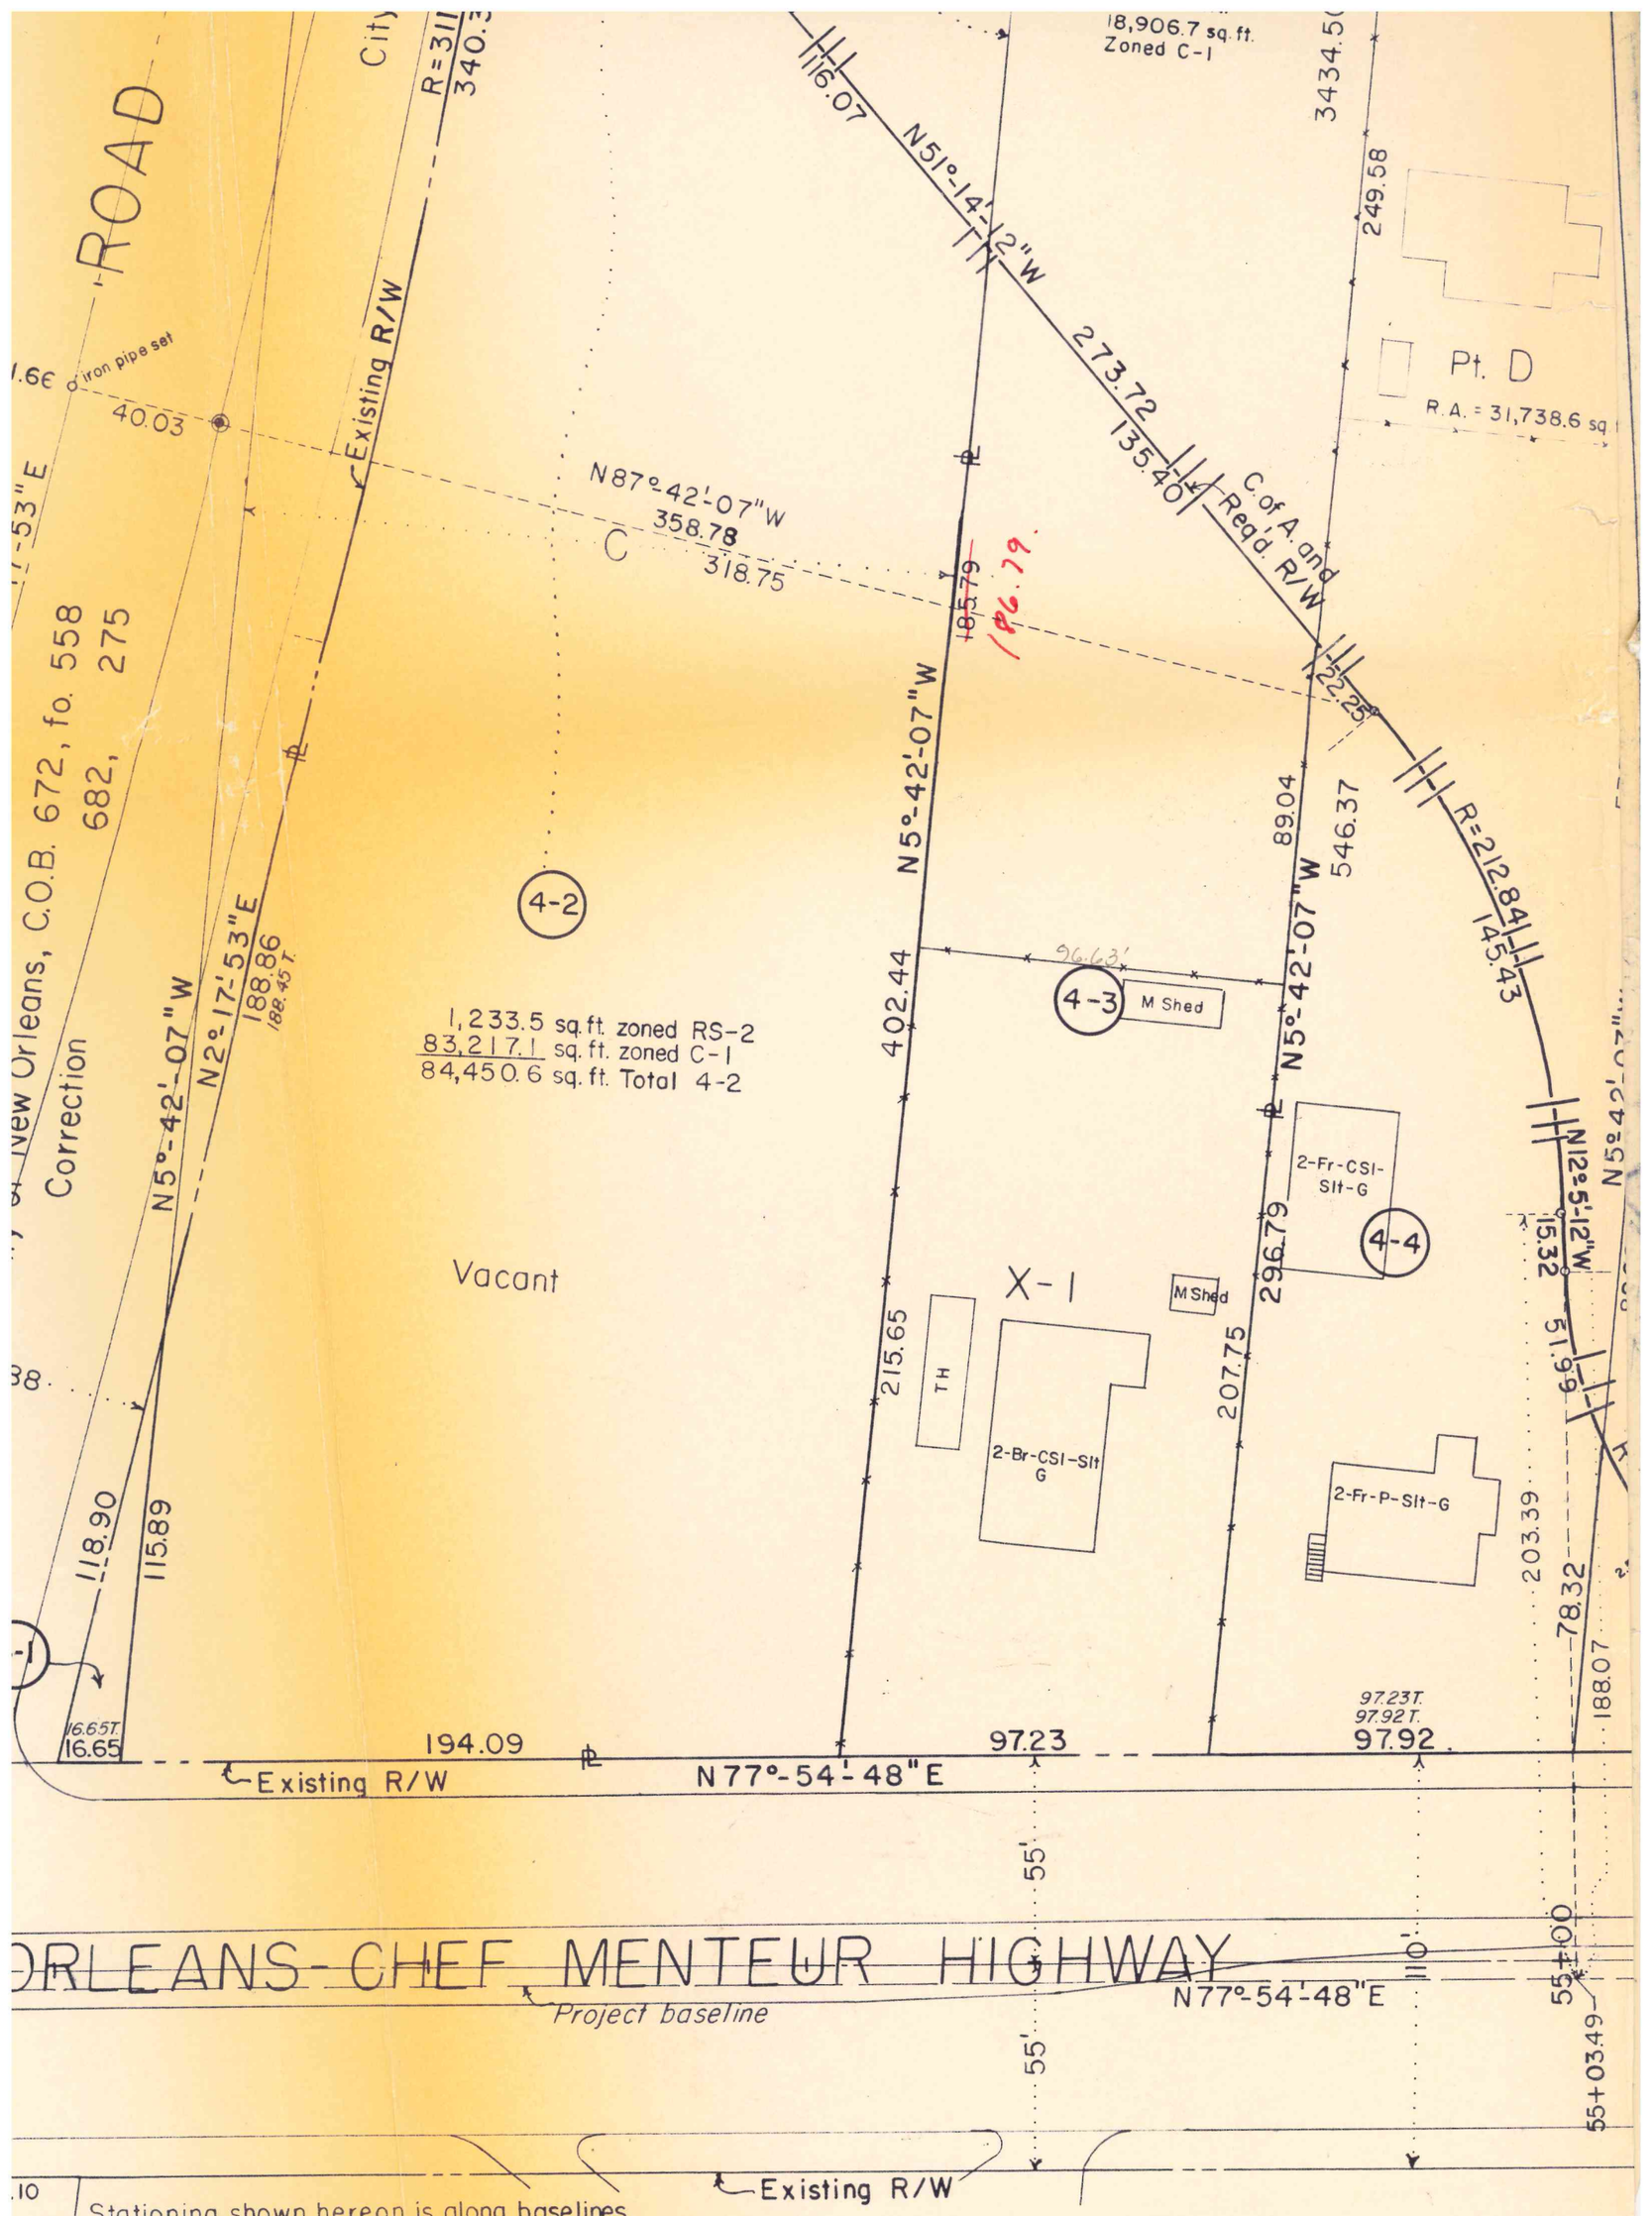


.10 Stationing shown hereon is along baselines.

See note on Sheet 1 of 5.

See Sheet 2 of 5 for Legend for Structures.

◉ denotes steel pin in concrete