
The PROPOSED CIVIC CENTER NEW ORLEANS LOUISIANA

CITY PLANNING & ZONING COMMISSION

BARTHOLOMEW & ASSOCIATES
City Plan & Landscape Engineers
SAINT LOUIS

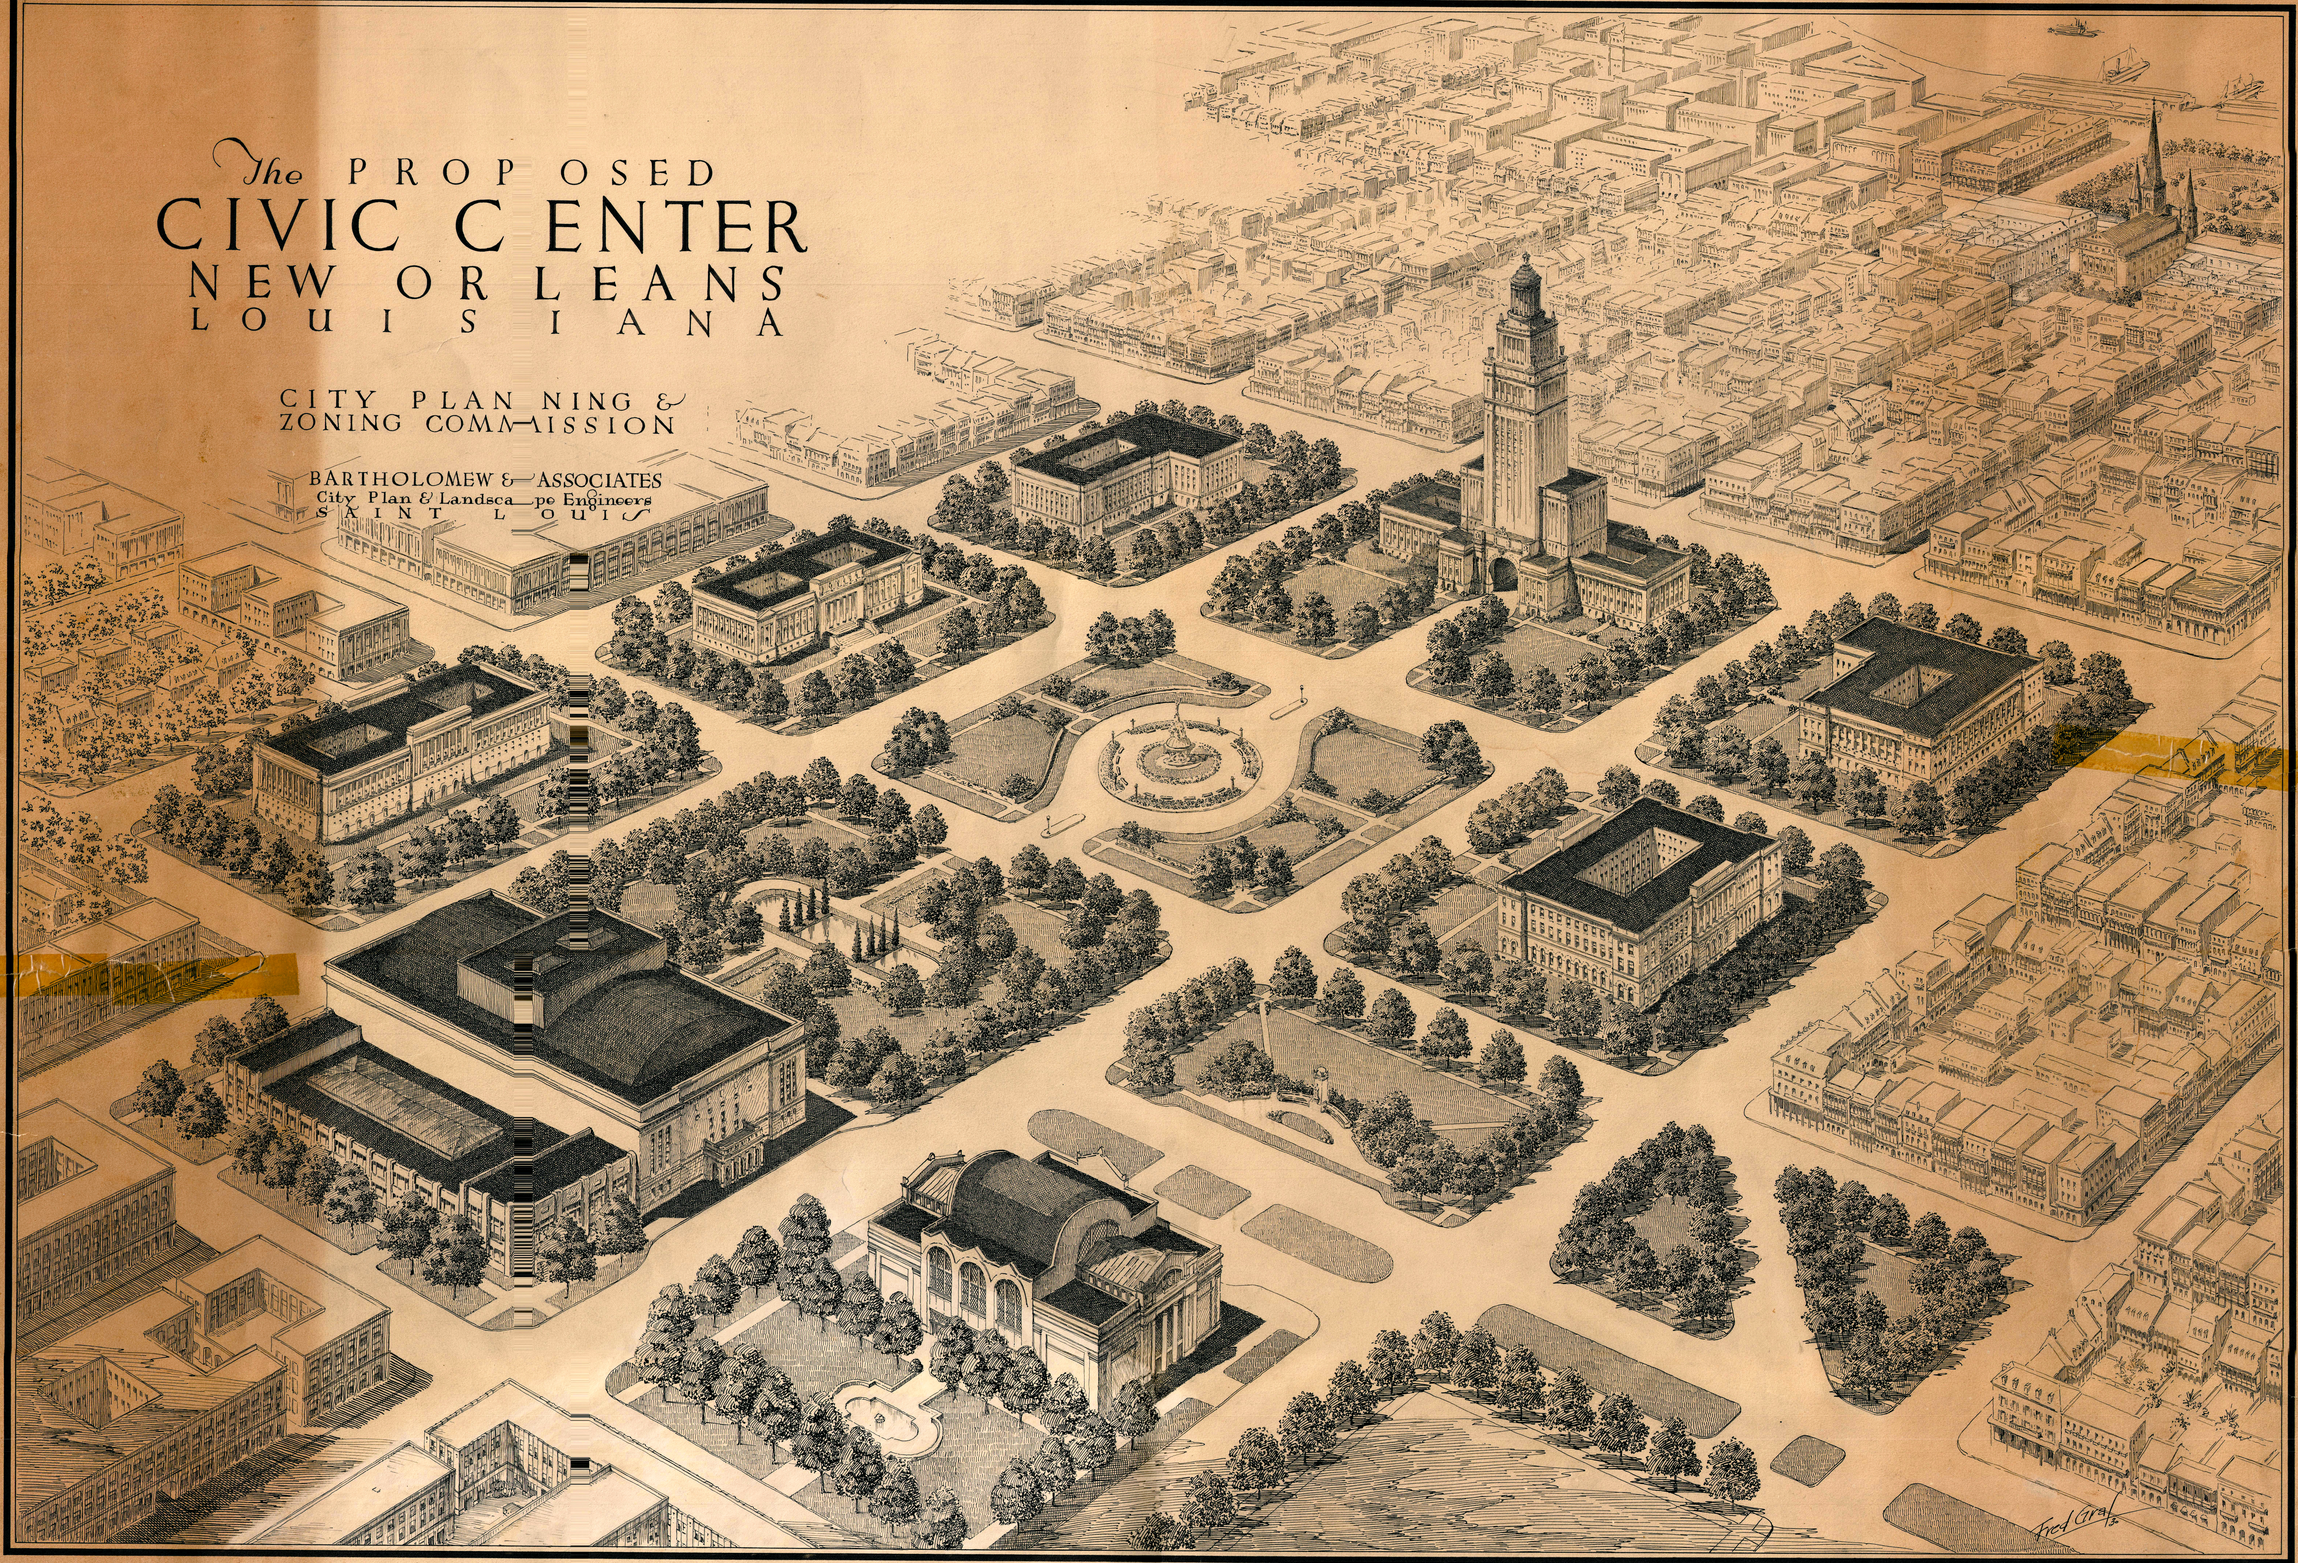


Fred Graf

Outside limits of art 8" X 11 5/8"

Save the king

CIVIC ART NO. 27

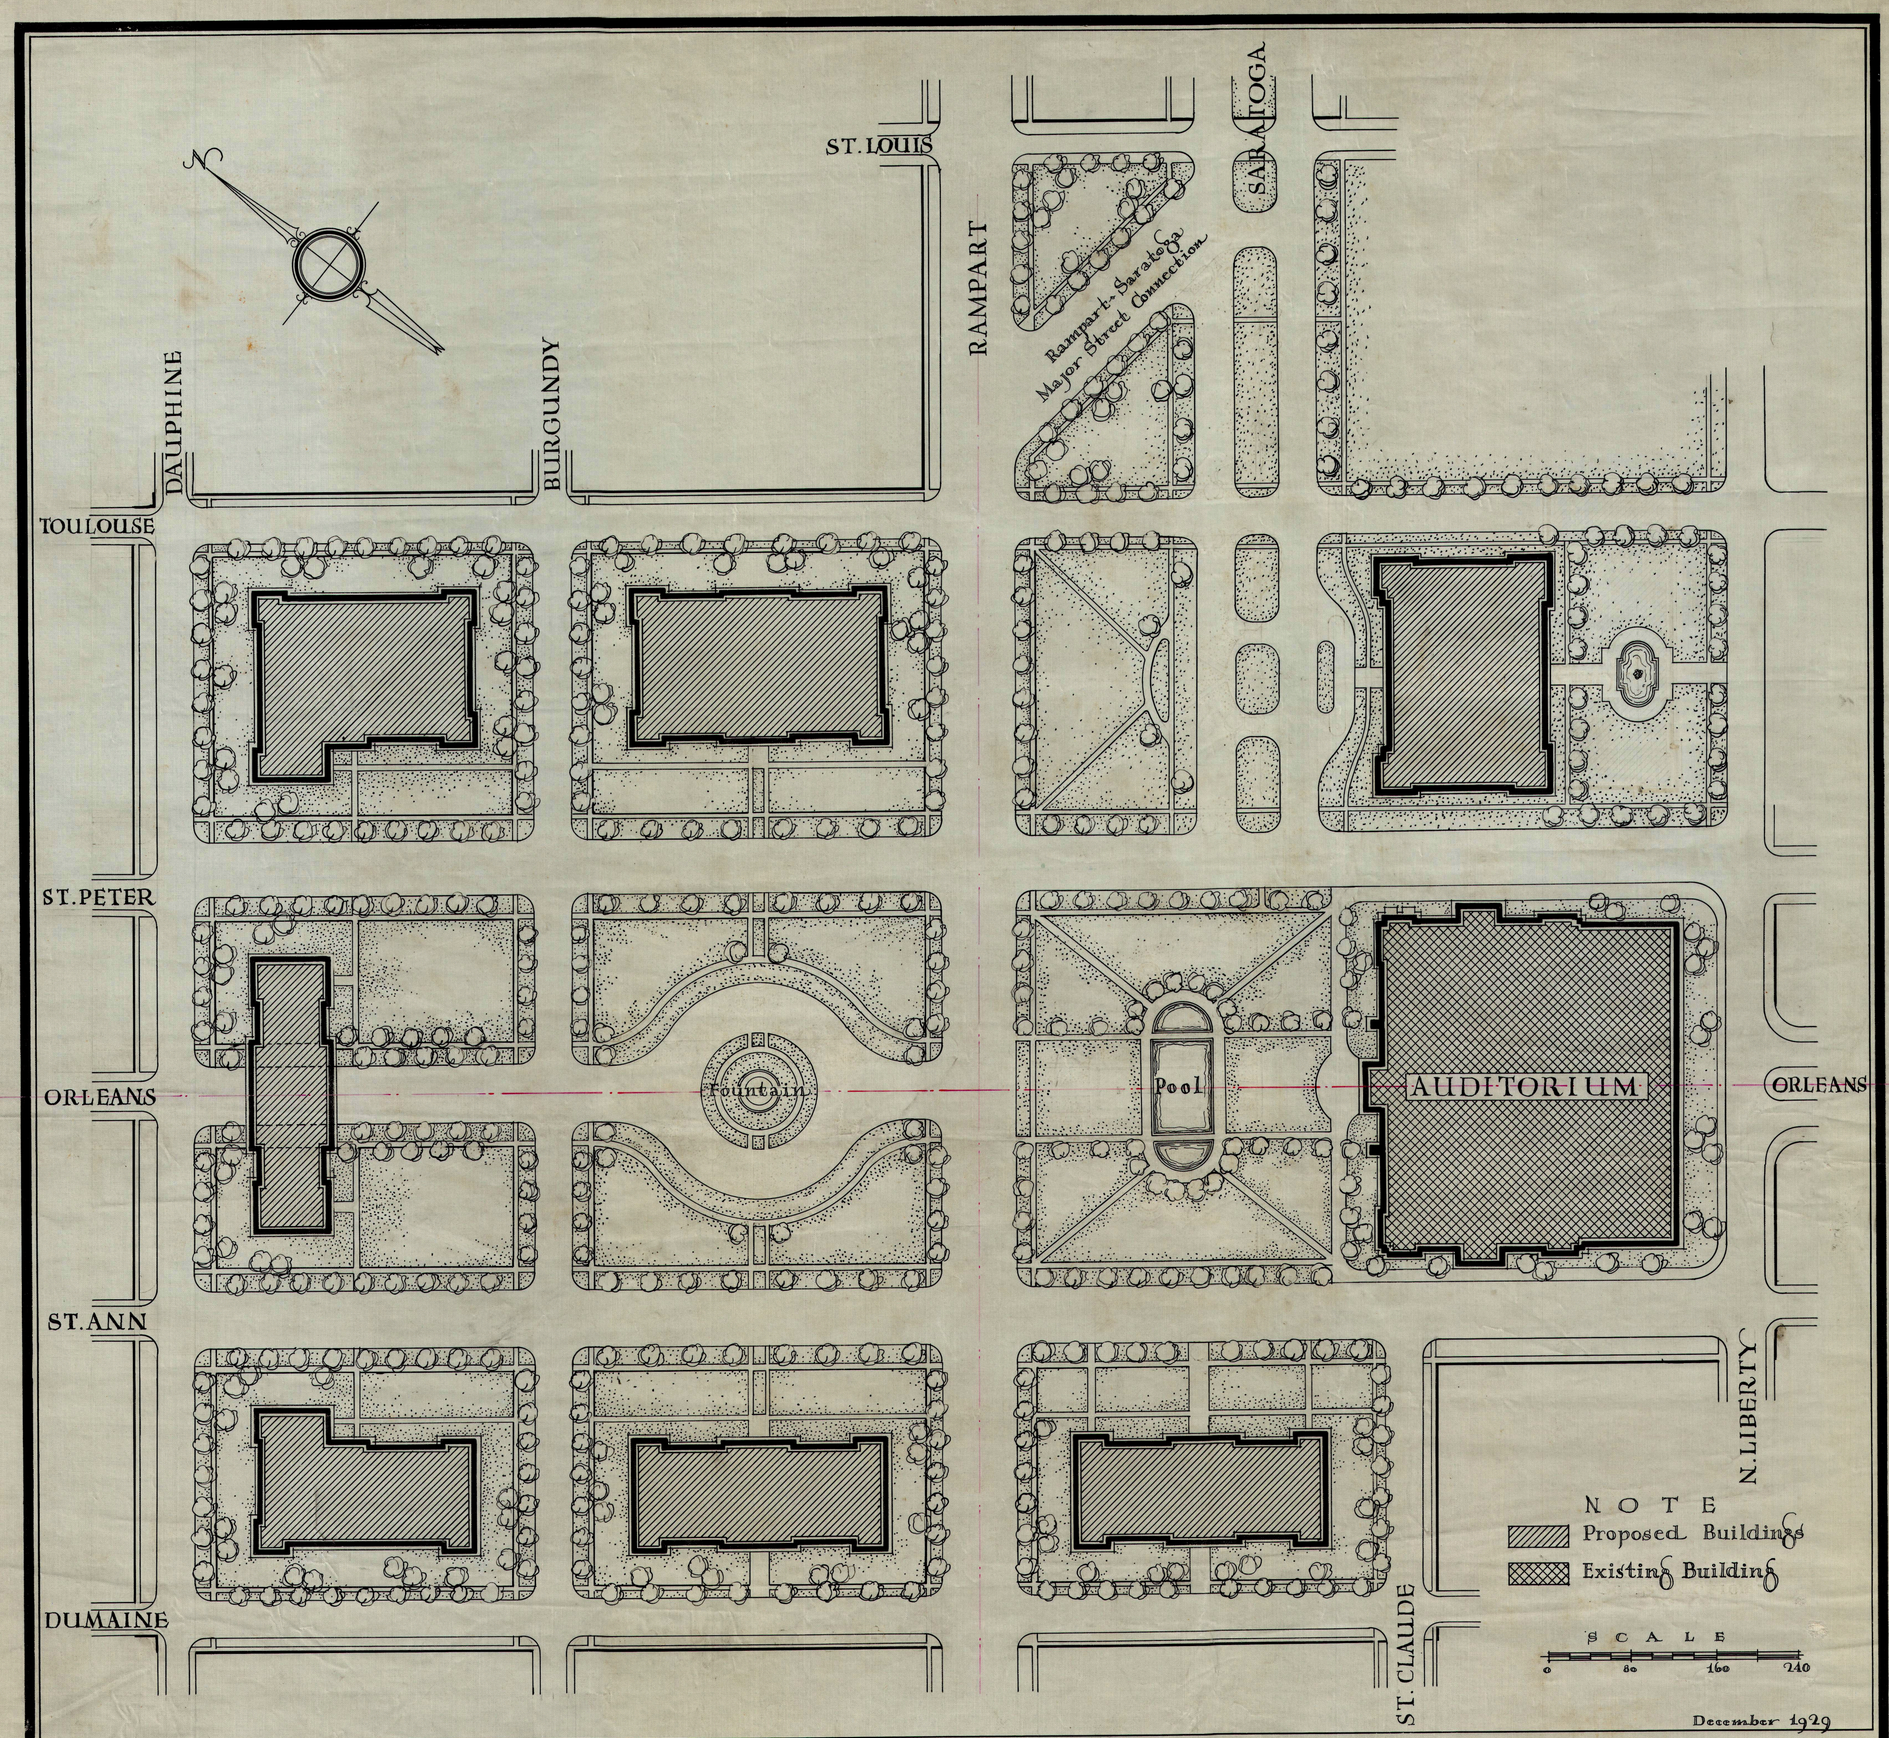

CITY PLANNING & ZONING COMMISSION

SUGGESTED PLAN FOR A CIVIC CENTER NEW ORLEANS - LA.

BARTHOLOMEW & ASSOCIATES SAINT LOUIS MO

-644-

24X26
6¼X6¾